© Crown Copyright, All Rights Reserved. 2017 Licence Number 0100031673

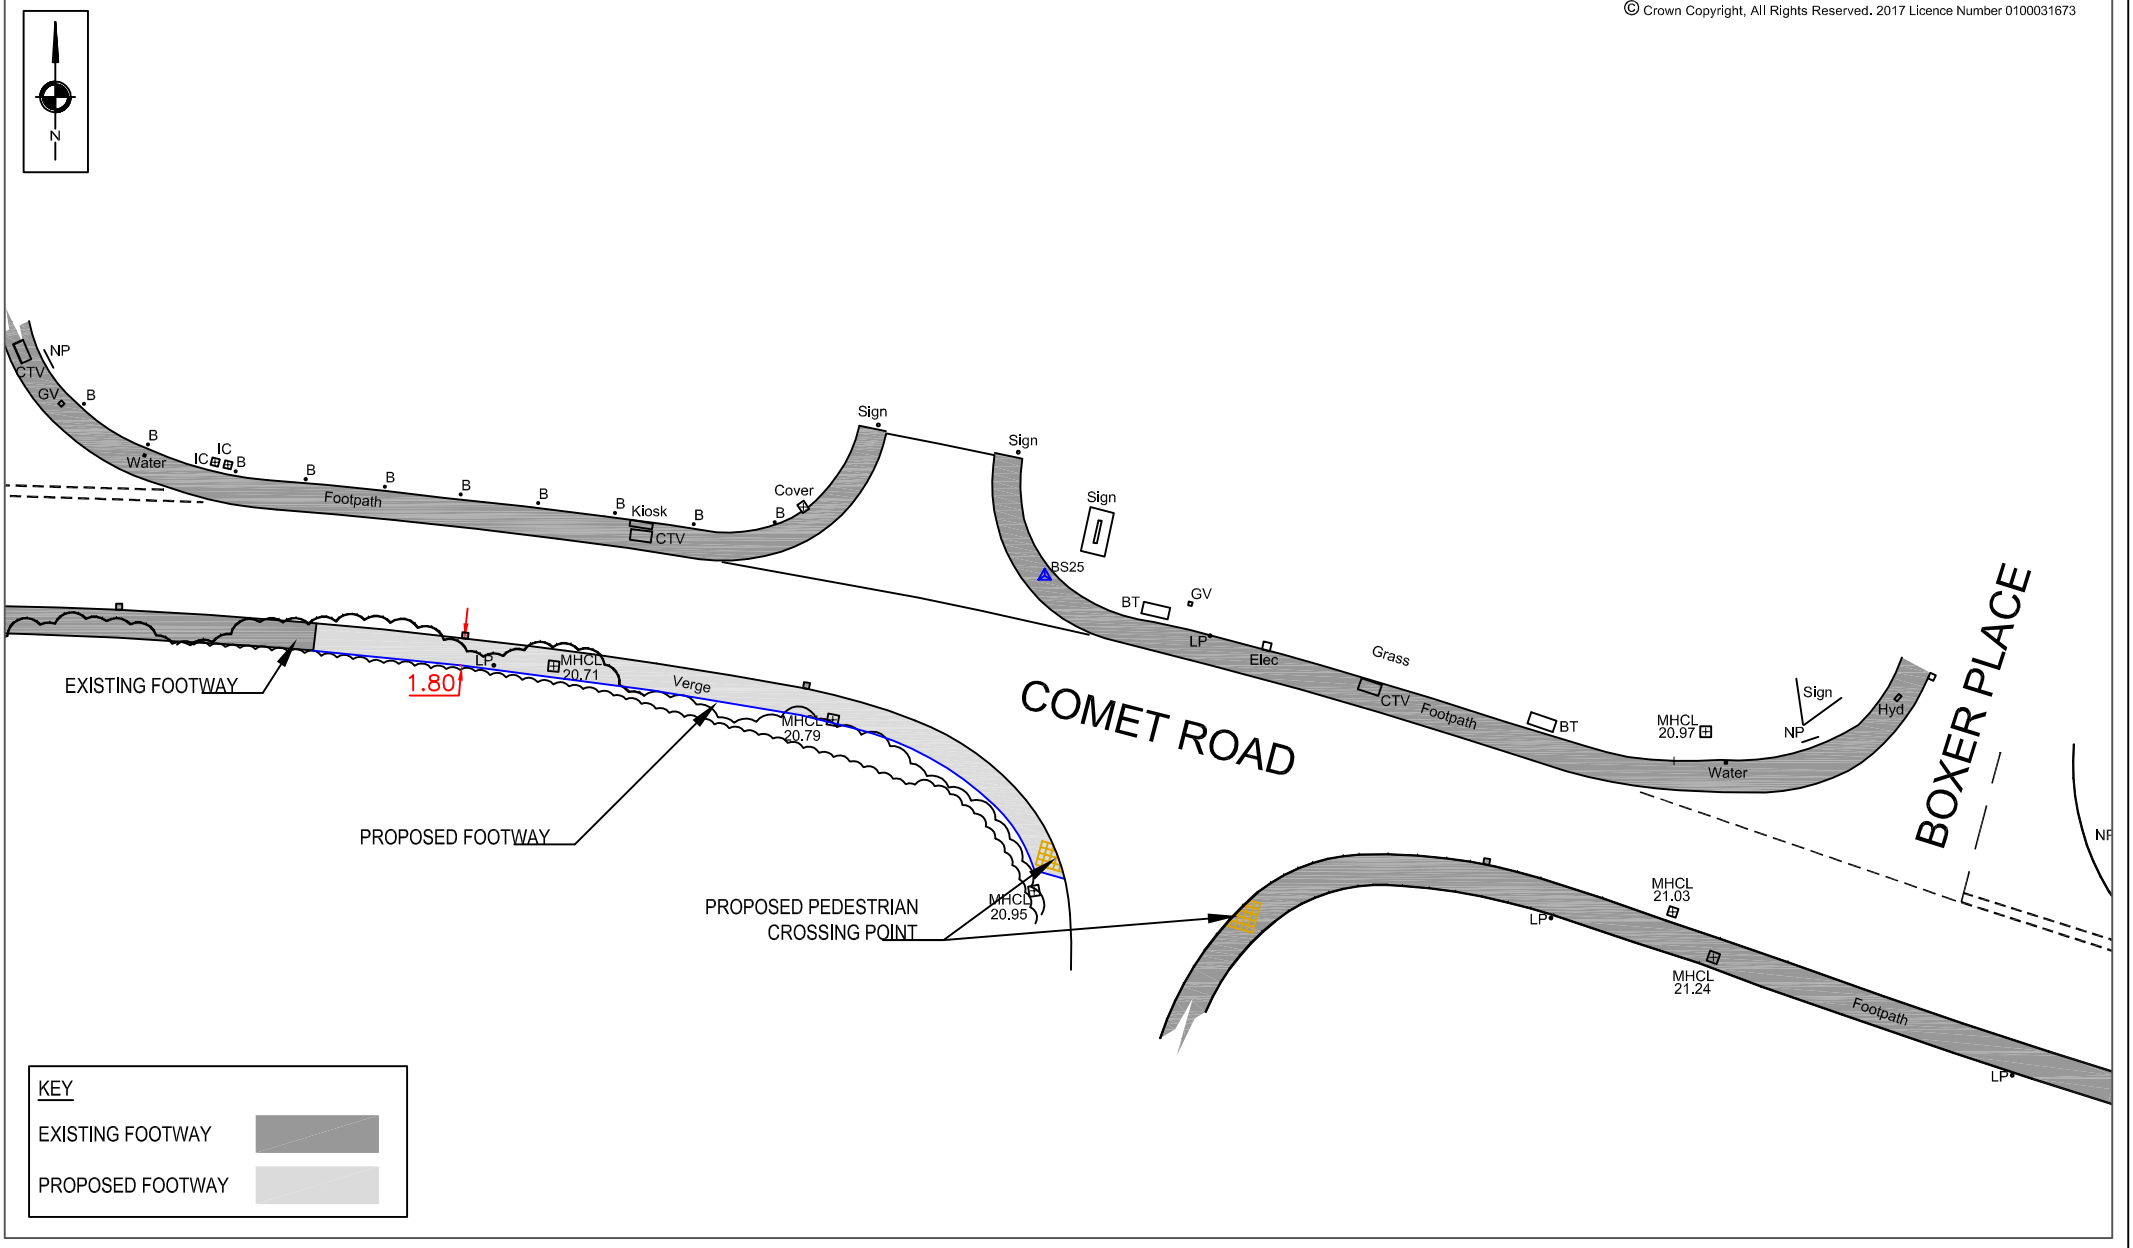


S C P
Transportation Planning : Infrastructure Design
Colwyn Chambers, 19 York Street, Manchester, M2 3BA, Tel 0161 832 4400,
www.scptransport.co.uk, Email info@scptransport.co.uk

| | |
|---|---|
| Project Title | BDW TRADING LTD AND PROPERTY CAPITAL PLC |
| Drawing Title | PROPOSED FOOTWAY PROVISION ALONG THE SOUTHERN SIDE OF COMET ROAD |
| Scale | 1:500 @ A4 |
| By | BA |
| Date | 23.10.2017 |
| Checked | PT |
| Approved/ Unapproved | - |
| Status | PLANNING |

| Rev | Description | Date | By |
|---|---|---|---|
| - | - | - | - |
| - | - | - | - |
| - | - | - | - |
| - | - | - | - |

| | |
|---|---|
| Drawing No. | SCP/15043/F28 |
| Revision | - |