FRONT ELEVATION

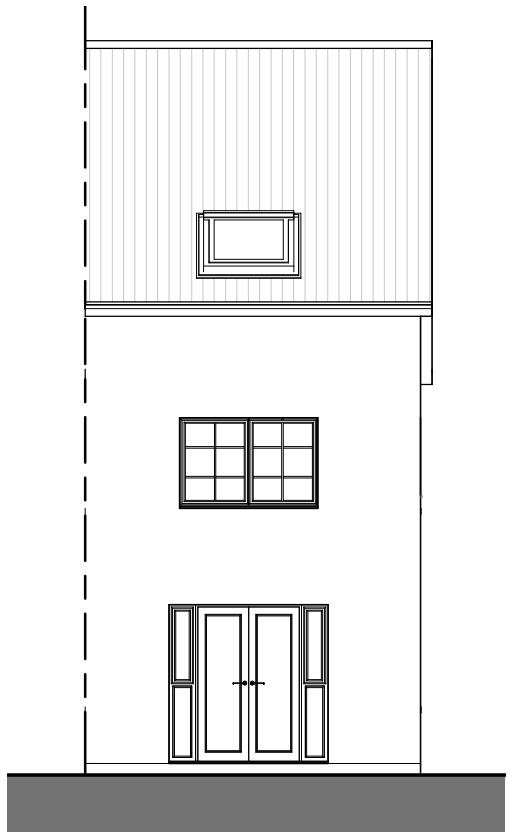

REAR ELEVATION

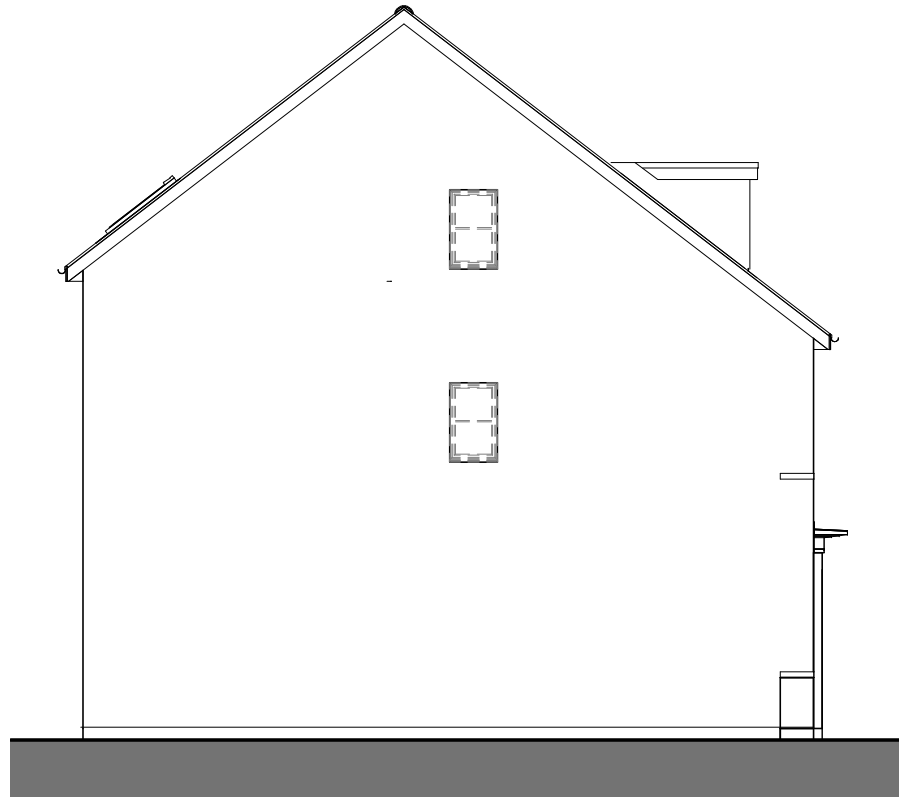

SIDE ELEVATION

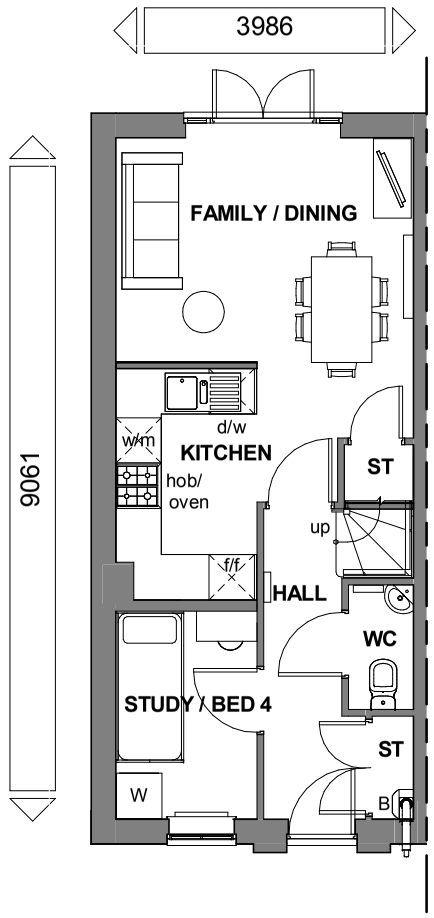

GROUND FLOOR

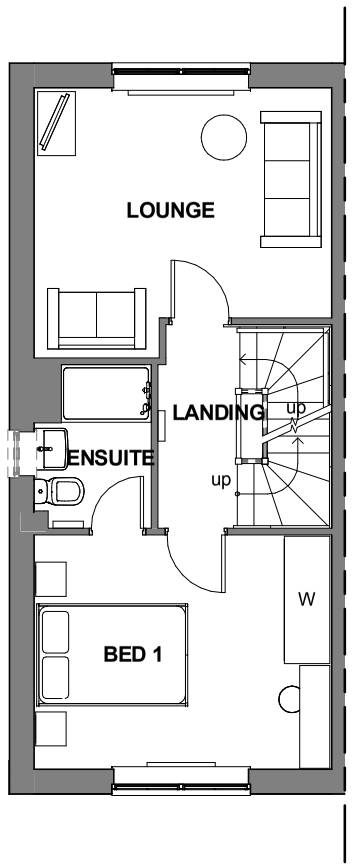

FIRST FLOOR

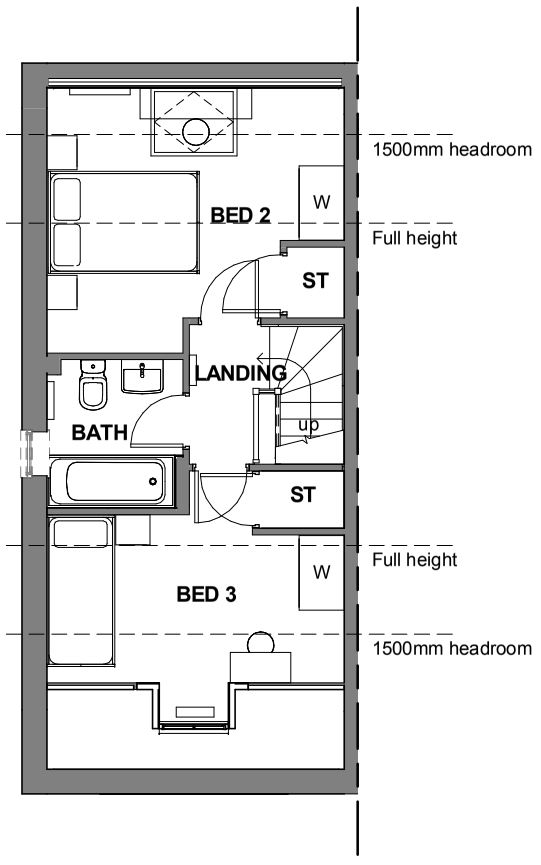

SECOND FLOOR

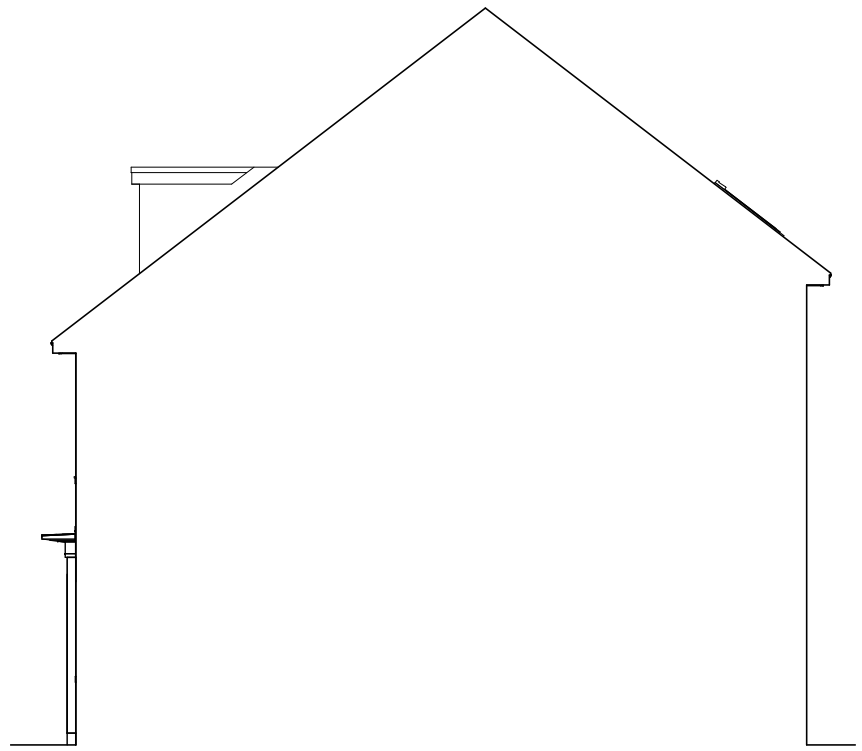

SIDE ELEVATION

Floor Area: 1073 ft² / 99.6 m²

Planning		
Rev	Description	Date
A	Refer to Data Sheet for full revision description	Oct 2016

BARRATT
DEVELOPMENTS PLC

WARNING TO HOUSE-PURCHASERS

Buyers are warned that this is a working drawing and the contents of this drawing should not be used to represent the progress of the build process. The layout form, content, and dimensions of each unit included for general guidance only. Finishes or features shown may alter in respect of the individual properties.Whilst we make every effort to ensure our drawings are up to date there may from time to time be an unavoidable delay in updating these due to changes in regulations and/or re-planning. Purchasers are advised to check with Sales Adviser whether any alterations have been made to this drawing. The contents of this drawing do not constitute a contract or part of a contract and cannot be relied upon specifically incorporated into the contract. They should not be relied upon for the purposes of entering into a contract to purchase any property.

Sales Name: Queensville Classic (End)

House Type Code: BQUN 00CE

Spec: **EMBASSY** Drawing No: 01 Date: April 2016

Drawn: GDT Checked: GDT Scale: 1 : 100 @A3